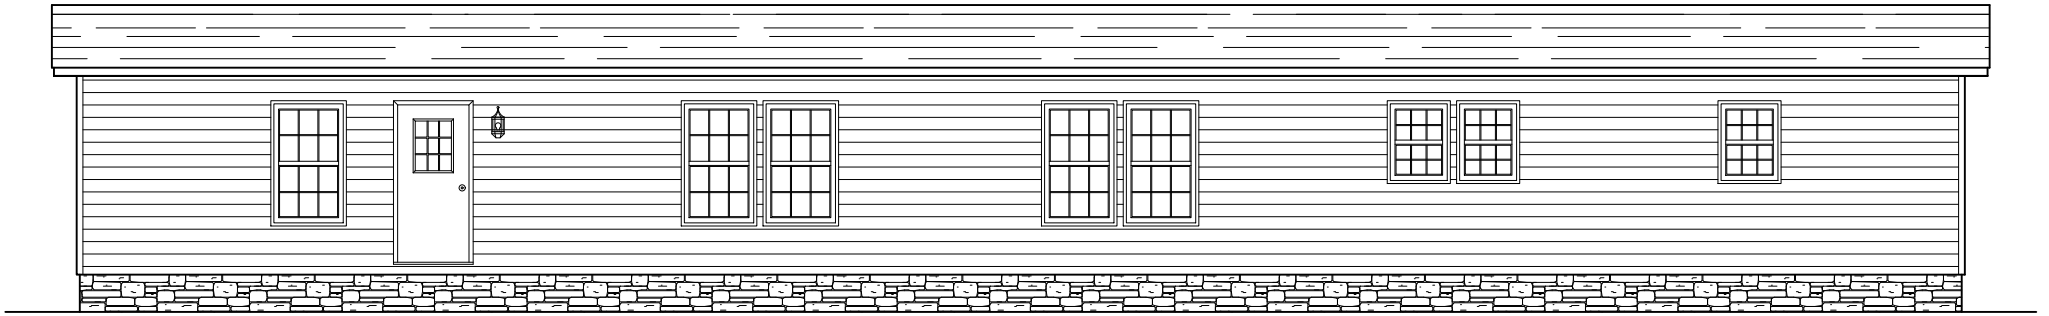

REAR ELEVATION

76'-0"

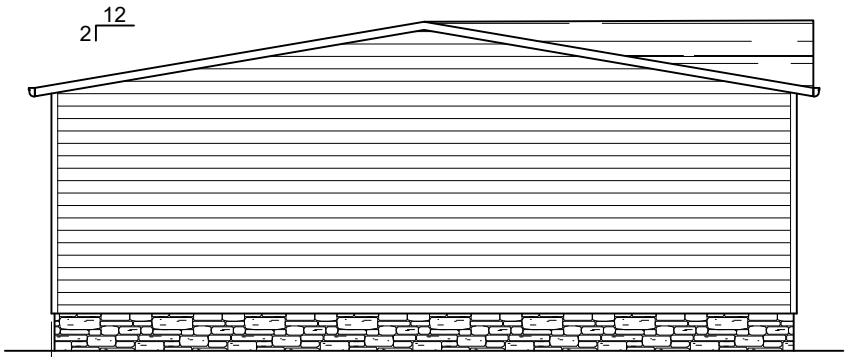

LEFT SIDE ELEVATION

30'-0"

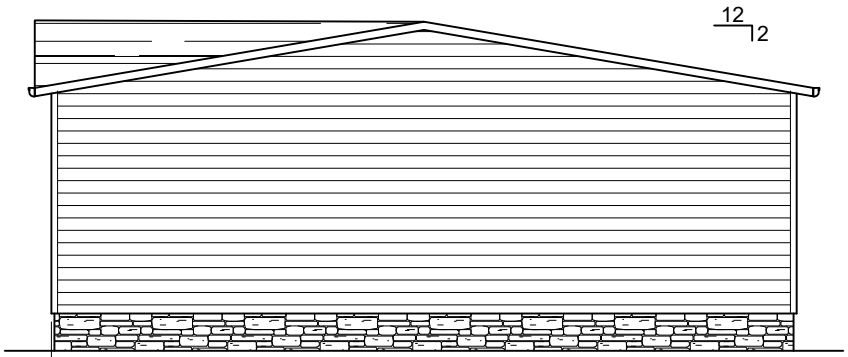

RIGHT SIDE ELEVATION

30'-0"

FRONT ELEVATION

76'-0"

SHEET: EL	ELEVATIONS	Clayton - 934 1420 Mountain Rd, Andersonville, TN 37705 PH: 865.494.7800 FAX: 865.494.0243	HILBORN,WERNER,CARTER, AND ASSOCIATES, INC. 1627 SOUTH MYRTLE AVE. CLEARWATER, FL. 33756	DRAWING #: 34M204 MODEL #: FSN32764B DATE: 08/4/2023 SCALE: N.T.S.	MODEL: FUSION B (32'X76') SERIES: FUSION SERIES PRODUCT DESIGNER: BRIAN K. RIFFEY	STD PLAN "CONDITIONED": 2,280 FT² REV. BY: REV. DATE: